3 STORY GROSS AREA	
Name	Area
LEVEL 1A - 3 STORY	646 SF
LEVEL 1D - 3 STORY	646 SF
LEVEL 2A - 3 STORY	738 SF
LEVEL 2D - 3 STORY	738 SF
LEVEL 3A - 3 STORY	738 SF
LEVEL 3D - 3 STORY	738 SF
LEVEL 4A - 3 STORY	134 SF
LEVEL 4D - 3 STORY	134 SF
Grand total: 8	4521 SF

4 STORY GROSS AREA	
Name	Area
LEVEL 1B - 4 STORY	646 SF
LEVEL 1C - 4 STORY	646 SF
LEVEL 2B - 4 STORY	738 SF
LEVEL 2C - 4 STORY	738 SF
LEVEL 3B - 4 STORY	738 SF
LEVEL 3C - 4 STORY	738 SF
LEVEL 4B - 4 STORY	738 SF
LEVEL 4C - 4 STORY	738 SF
Grand total: 8	5718 SF

NEW GROSS BUILDING AREA

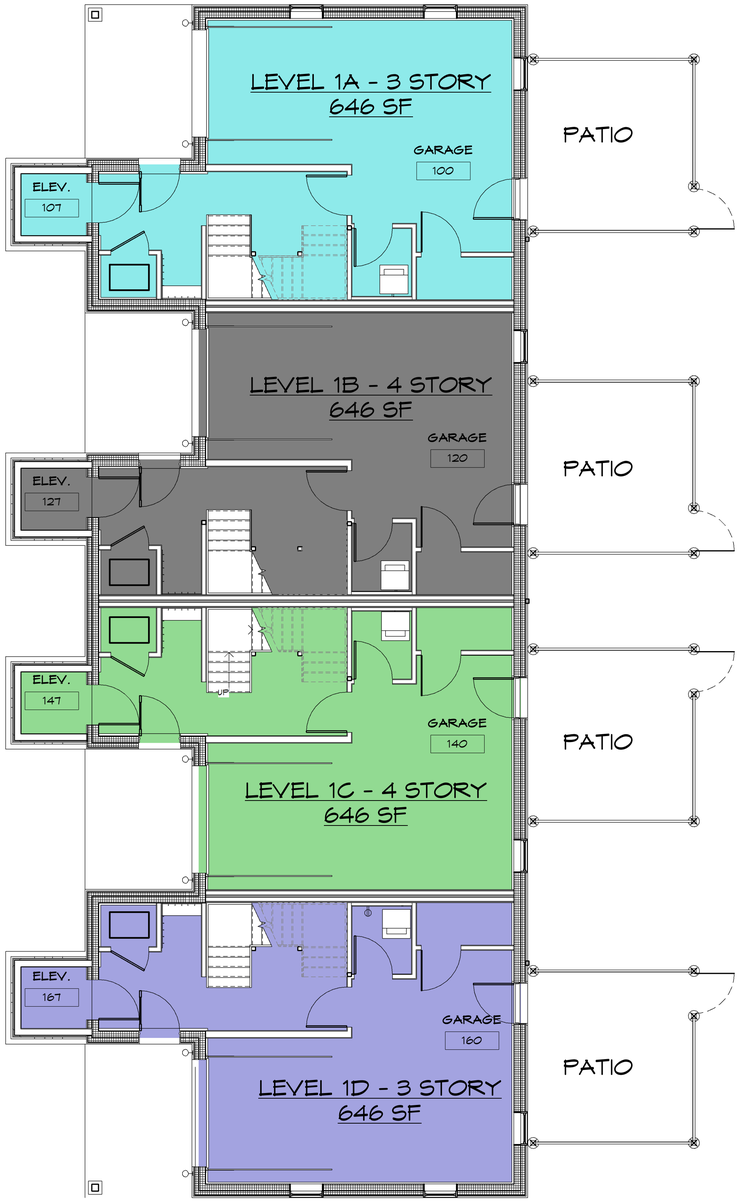

1 FIRST FLOOR

A1.1 3/16" = 1'-0"

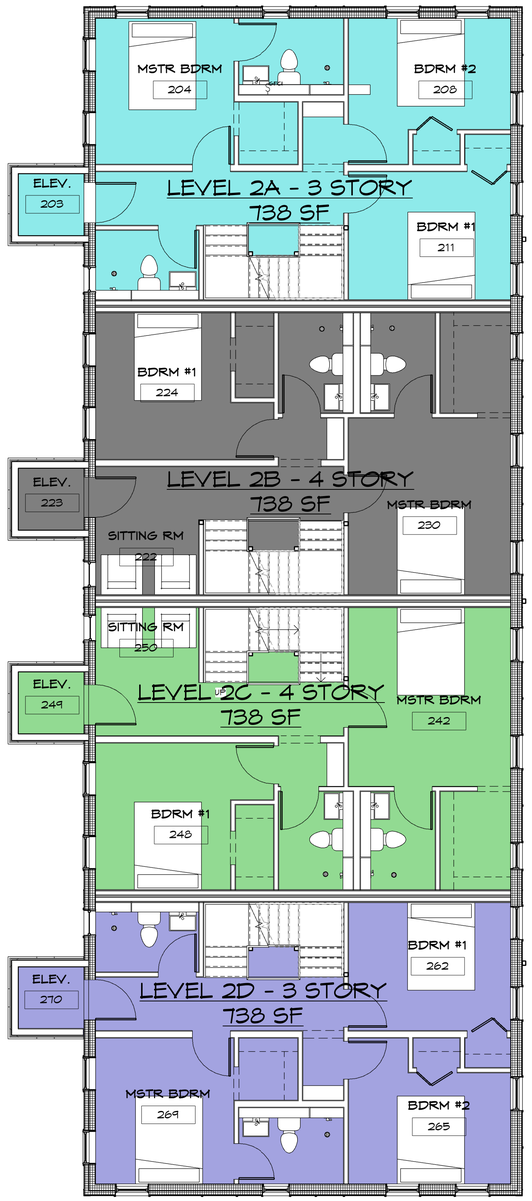

2 SECOND FLOOR

A1.1 3/16" = 1'-0"

No	Description	Date

DRAWING: AREA PLANS

PROJECT: MINESHAFT TOWERS PHASE 1

OWNER: KCC, LLC

HIGH PLAINS ARCHITECTS

Email: rhefel@highplainsarchitects.com
Phone: (406) 896-0259 * Fax: (406) 896-0255
2720 Minnesota Ave. * Billings, MT 59101
P.O. BOX 2203 * BILLINGS, MT 59103
www.highplainsarchitects.com

DRAWN BY: AB
PROJECT#: 21114.02
DATE:
REVISED:

A1.1

©

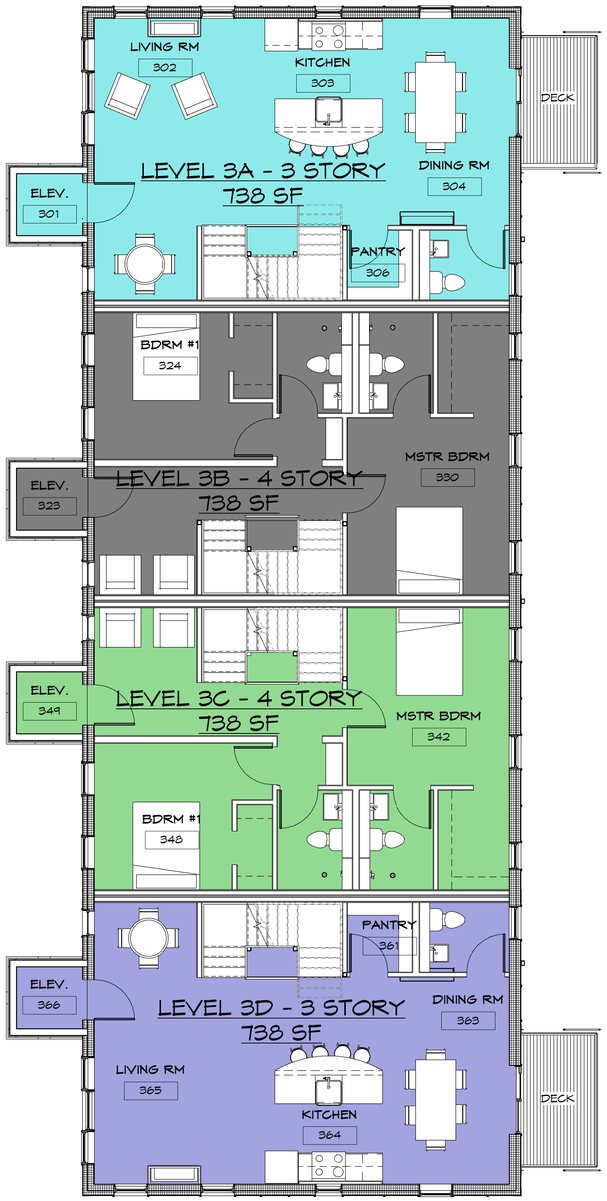

1 THIRD FLOOR

A1.2 3/16" = 1'-0"

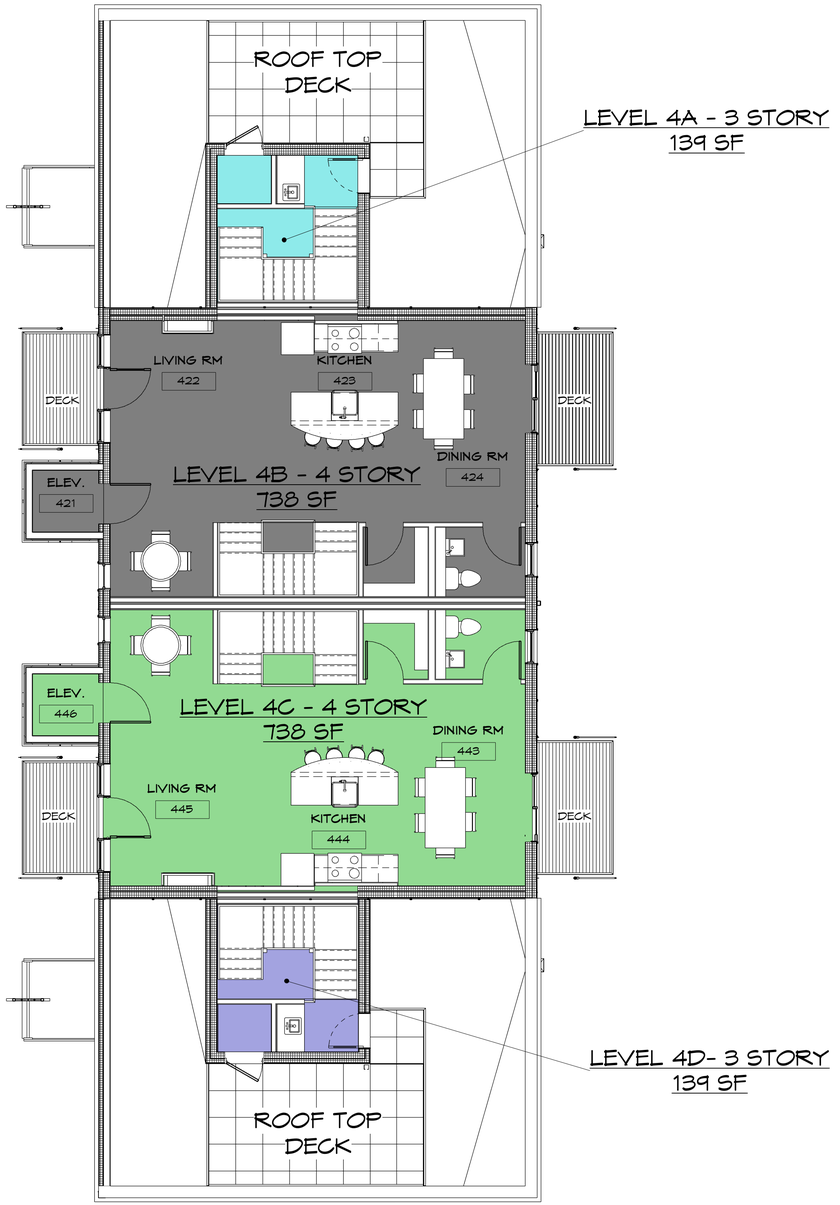

2 FOURTH FLOOR

A1.2 3/16" = 1'-0"

No	Description	Date

DRAWING: AREA PLANS

PROJECT: MINESHAFT TOWERS PHASE 1

OWNER: KCC, LLC

HIGH PLAINS ARCHITECTS

Email: rhefel@highplainsarchitects.com
Phone: (406) 896-0259 • Fax: (406) 896-0255
2720 Minnesota Ave. • Billings, MT 59101
P.O. BOX 2203 • BELINGS, MT 59103
www.highplainsarchitects.com

DRAWN BY: A.B.
PROJECT#: 21114.02
DATE:
REVISED:

A1.2

©